DOOR SCHEDULE

	DOOR							FRAME					DETAILS				
MARK	SIZE WIDTH	SIZE HEIGHT	SIZE THKN.	TYPE	MATERIAL	FINISH	COLOR	FRAME TYPE	MATERIAL	FINISH	COLOR	HARDWARE GROUP	HEAD	JAMB	SILL	MARK	REMARKS
101A	4' - 0"	7' - 0"	1 3/4"	3	METAL	PAINT	MATCH WALL	F2	H.M.	PAINT	MATCH WALL	13	7A/A6.0	7B/A6.0	8/A6.0	101A	-
101B	5' - 0" OPNG.	8' - 0" OPNG.				-			-		-	-	16/A12.0			101B	-
101C	5' - 0" OPNG.	8' - 0" OPNG.				-			-		-	-	16/A12.0			101C	-
102	3' - 0"	7' - 0"	1 3/4"	5A	S.C. WOOD	PREFINISHED	WILD CHERRY 192864C	F1	STEEL	PREFINISHED	BLACK	3	2A/A6.0	2B/A6.0		102	1" UNDERCUT DOOR
103	3' - 0"	7' - 0"	1 3/4"	5C	S.C. WOOD	PREFINISHED	WILD CHERRY 192864C	F1	STEEL	PREFINISHED	BLACK	4	2A/A6.0	2B/A6.0		103	-
104A	12' - 0"	7' - 7"		1B	ALUM./GLASS	PREFINISHED	BLACK	-	ALUM.	PREFINISHED	BLACK	1	12/A6.1	2 & 6/A6.1		104A	7" CLEAR ANODIZED ALUM. THRESHOLD UNDER SIDELIGHT PANELS ONLY - NO BRUSHES ON ACTIVE PANELS
104B	12' - 0"	9' - 10" VERIFY		1A	ALUM./GLASS	PREFINISHED	BRONZE (MATCH EXISTING STOREFRONT)	-	ALUM.	PREFINISHED	BLACK	1	3 & 4/A6.1	1 & 5/A6.1	11/A6.0	104B	7" CLEAR ANODIZED ALUM. THRESHOLD ACROSS ENTIRE WIDTH OF DOOR. TOP OF TRANSOM TO ALIGN W/ TOP OF EXISTING STOREFRONT
105	3' - 0"	7' - 0"	1 3/4"	5B	S.C. WOOD	PREFINISHED	WILD CHERRY 192864C	F1	STEEL	PREFINISHED	BLACK	8	2A/A6.0	2B/A6.0		105	1" UNDERCUT DOOR
106	3' - 0"	7' - 0"	1 3/4"	5E	S.C. WOOD	PREFINISHED	WILD CHERRY 192864C	F1	STEEL	PREFINISHED	BLACK	14	2A/A6.0	2B/A6.0		106	PROVIDE DOOR LOUVER WITH MESH INSECT SCREEN
107	3' - 0"	7' - 0"	1 3/4"	5E	S.C. WOOD	PREFINISHED	WILD CHERRY 192864C	F1	STEEL	PREFINISHED	BLACK	14	2A/A6.0	2B/A6.0		107	PROVIDE DOOR LOUVER WITH MESH INSECT SCREEN
108	3' - 0"	7' - 0"	1 3/4"	4	ABS-PLASTIC	PREFINISHED	COCOA	-	ALUM.	ANODIZED	CLEAR	16	6/A6.0 SIM	6/A6.0		108	ULTRA LITE MODEL IMPACT DOOR, PIVOTS/HINGE MOUNTED TO SIDEWALL (ALUM CHANNEL FRAME). SEE REQD. VENDOR LIST
109	3' - 0"	7' - 0"	1 3/4"	5D	S.C. WOOD	PREFINISHED	WILD CHERRY 192864C	F1	STEEL	PREFINISHED	BLACK	10	2A/A6.0	2B/A6.0		109	-
110	3' - 0"	7' - 0"	1 3/4"	5D	S.C. WOOD	PREFINISHED	WILD CHERRY 192864C	F1	STEEL	PREFINISHED	BLACK	10	2A/A6.0	2B/A6.0		110	-
111	3' - 0"	7' - 0"	1 3/4"	5D	S.C. WOOD	PREFINISHED	WILD CHERRY 192864C	F1	STEEL	PREFINISHED	BLACK	8	2A/A6.0	2B/A6.0		111	-
112A	PR 3' - 0"	8' - 0"	1 3/4"	6	ABS-PLASTIC	PREFINISHED	COCOA	-	STEEL	PAINT	BLACK	16	5/A6.0 SIM	5/A6.0		112A	POLY KOR MODEL IMPACT DOOR W/ BUMPER, DOOR IS PRE-HUNG; SEE REQD. VENDOR LIST
112B	PR 3' - 0"	8' - 0"		3	METAL	PAINT	MATCH WALL	F2	H.M.	PAINT	MATCH WALL	19	7A/A6.0 SIM	7B/A6.0 SIM		112B	NO CENTER DOOR JAMB ALLOWED
112C	8' - 0"	10' - 0"		2	METAL	PREFINISHED	WHITE	-	METAL	PAINT	MATCH WALL	11	3/A11.0	4/A6.0		112C	VERTICAL LIFT, ROPE PULL TO BE LOCATED ON RIGHT SIDE
113	3' - 0"	7' - 0"	1 3/4"	5B	S.C. WOOD	PREFINISHED	WILD CHERRY 192864C	F1	STEEL	PREFINISHED	BLACK	2	2A/A6.0	2B/A6.0		113	-
114	3' - 0"	7' - 0"	1 3/4"	5D	S.C. WOOD	PREFINISHED	WILD CHERRY 192864C	F1	STEEL	PREFINISHED	BLACK	4	2A/A6.0	2B/A6.0		114	-
115A	3' - 0"	7' - 0"	1 3/4"	7	ALUM./GLASS	ANODIZED	BLACK	F3	ALUM.	ANODIZED	BLACK	5	3A/A6.0	3B/A6.0 SIM		115A	NO THRESHOLD
115B	3' - 0"	7' - 0"	1 3/4"	4	ABS-PLASTIC	PREFINISHED	COCOA		ALUM.	ANODIZED	CLEAR	16	6/A6.0 SIM	6/A6.0		115B	ULTRA LITE MODEL IMPACT DOOR, DOOR IS PRE-HUNG (ALUM CHANNEL FRAME). SEE REQD. VENDOR LIST
116	4' - 0" OPNG.	7' - 0" OPNG.				-			-		-	-	9A/A6.0	9B/A6.0		116	WRAP PLASTIC PANELS @ HEAD & JAMB. SEE ROOM FINISH SCHEDULE
117-120	(NOT USED)								-							117-120	-
121	3' - 0"	7' - 0"	1 3/4"	5G	S.C. WOOD	PREFINISHED	WILD CHERRY 192864C	F1	STEEL	PREFINISHED	BLACK	12	2A/A6.0	2B/A6.0		121	MOUNT DOOR STOP FOR 90 DEGREE MAX. OPENING
122A	3' - 0"	7' - 0"	1 3/4"	5F	S.C. WOOD	PREFINISHED	WILD CHERRY 192864C	F1	STEEL	PREFINISHED	BLACK	6	2A/A6.0	2B/A6.0		122A	-
122B	5' - 5" OPNG.	7' - 0" OPNG.											16/A12.0 SIM			122B	-
123A	3' - 0"	7' - 0"	1 3/4"	5H	S.C. WOOD	PREFINISHED	WILD CHERRY 192864C	F1	STEEL	PREFINISHED	BLACK	18	2A/A6.0	2B/A6.0		123A	ARMOR PLATES TO BE MOUNTED 1" ABOVE BOTTOM OF DOOR
123B	3' - 0"	7' - 0"	1 3/4"	5H	S.C. WOOD	PREFINISHED	WILD CHERRY 192864C	F1	STEEL	PREFINISHED	BLACK	7	2A/A6.0	2B/A6.0		123B	ARMOR PLATES TO BE MOUNTED 1" ABOVE BOTTOM OF DOOR
124A	3' - 0"	7' - 0"	1 3/4"	5H	S.C. WOOD	PREFINISHED	WILD CHERRY 192864C	F1	STEEL	PREFINISHED	BLACK	18	2A/A6.0	2B/A6.0		124A	ARMOR PLATES TO BE MOUNTED 1" ABOVE BOTTOM OF DOOR
124B	3' - 0"	7' - 0"	1 3/4"	5H	S.C. WOOD	PREFINISHED	WILD CHERRY 192864C	F1	STEEL	PREFINISHED	BLACK	7	2A/A6.0	2B/A6.0		124B	ARMOR PLATES TO BE MOUNTED 1" ABOVE BOTTOM OF DOOR
125A	3' - 0"	7' - 0"	1 3/4"	5H	S.C. WOOD	PREFINISHED	WILD CHERRY 192864C	F1	STEEL	PREFINISHED	BLACK	18	2A/A6.0	2B/A6.0		125A	ARMOR PLATES TO BE MOUNTED 1" ABOVE BOTTOM OF DOOR
125B	3' - 0"	7' - 0"	1 3/4"	5H	S.C. WOOD	PREFINISHED	WILD CHERRY 192864C	F1	STEEL	PREFINISHED	BLACK	7	2A/A6.0	2B/A6.0		125B	ARMOR PLATES TO BE MOUNTED 1" ABOVE BOTTOM OF DOOR
126A	3' - 0"	7' - 0"	1 3/4"	5H	S.C. WOOD	PREFINISHED	WILD CHERRY 192864C	F1	STEEL	PREFINISHED	BLACK	18	2A/A6.0	2B/A6.0		126A	ARMOR PLATES TO BE MOUNTED 1" ABOVE BOTTOM OF DOOR
126B	3' - 0"	7' - 0"	1 3/4"	5H	S.C. WOOD	PREFINISHED	WILD CHERRY 192864C	F1	STEEL	PREFINISHED	BLACK	7	2A/A6.0	2B/A6.0		126B	ARMOR PLATES TO BE MOUNTED 1" ABOVE BOTTOM OF DOOR
127	3' - 6"	7' - 0"	1 3/4"	5G	S.C. WOOD	PREFINISHED	WILD CHERRY 192864C	F1	STEEL	PREFINISHED	BLACK	12	2A/A6.0	2B/A6.0		127	-
128	4' - 0" OPNG.	7' - 0" OPNG.							-			-	16/A12.0 SIM			128	-
129	3' - 0"	7' - 0"	1 3/4"	5F	S.C. WOOD	PREFINISHED	WILD CHERRY 192864C	F1	STEEL	PREFINISHED	BLACK	15	2A/A6.0	2B/A6.0		129	MOUNT DOOR STOP FOR 90 DEGREE MAX. OPENING
130	3' - 0"	7' - 0"	1 3/4"	5D	S.C. WOOD	PREFINISHED	WILD CHERRY 192864C	F1	STEEL	PREFINISHED	BLACK	4	2A/A6.0	2B/A6.0		130	-
131	3' - 0"	7' - 0"	1 3/4"	5D	S.C. WOOD	PREFINISHED	WILD CHERRY 192864C	F1	STEEL	PREFINISHED	BLACK	4	2A/A6.0	2B/A6.0		131	-

DOOR NOTES:

1. LETTERS AND NUMBERS ON SIGNS SHALL HAVE A WIDTH TO HEIGHT RATIO BETWEEN 3:5 AND 1:1 AND STROKE WIDTH TO HEIGHT RATIO BETWEEN 1:5 AND 1:10

2. CHARACTERS AND NUMBERS ON SIGNS SHALL BE SIZED ACCORDING TO THE VIEWING DISTANCE FROM WHICH THEY ARE TO BE READ. THE MINIMUM HEIGHT IS MEASURED USING AN UPPER CASE X. LOWER CASE CHARACTERS ARE PERMITTED

3. (EXIT DOORS) SHALL NOT BE SUBJECT TO THE USE OF A KEY OR REQUIRE SPECIAL KNOWLEDGE TO OPERATE. REFER TO NFPA 101 LIFE SAFETY CODE, CHAPTER 7, SEC. 7.2.1.5.1, 2000 EDITION.

4. LETTERS AND NUMERALS SHALL BE RAISED 1/32 IN. UPPER CASE. SANS SERIF OR SIMPLE TYPE AND SHALL BE ACCOMPANIED WITH GRADE 2 BRAILLE. RAISED CHARACTERS SHALL BE AT LEAST 5/8 IN (16 MM) HIGH, BUT NO HIGHER THAN 2 IN (50 MM). PICTOGRAMS SHALL BE ACCOMPANIED BY THE EQUIVALENT VERBAL DESCRIPTIONS PLACED DIRECTLY BELOW THE PICTOGRAM. THE BORDER DIMENSION OF THE PICTOGRAM SHALL BE 6 IN (152 MM) MINIMUM IN HEIGHT.

5. THE CHARACTERS AND BACKGROUND OF SIGNS SHALL BE EGGSHELL; MATTE OR OTHER NON GLARE FINISH. CHARACTERS AND SYMBOLS SHALL CONTRAST WITH THEIR BACKGROUND, WHITE CHARACTERS ON A BLACK BACKGROUND.

6. WHERE PERMANENT A.D.A. COMPLIANT SIGNAGE/IDENTIFICATION IS PROVIDED FOR ROOMS AND SPACES. SIGNS SHALL BE INSTALLED ON THE WALL ADJACENT TO THE LATCH SIDE OF THE DOOR. WHERE THERE IS NO WALL SPACE TO THE LATCH SIDE OF THE DOOR @ 5'-0" A.F.F. TO CENTER OF SIGNAGE OR LATEST A.D.A. STANDARD, INCLUDING AT DOUBLE LEAF DOORS. SIGNS SHALL BE PLACED ON THE NEAREST ADJACENT WALL. MOUNTING HEIGHT AND SIGN REQUIREMENTS SHALL BE AS PER A.D.A. REQUIREMENTS. MOUNTING LOCATION FOR SUCH SIGNAGE SHALL BE SO THAT A PERSON MAY APPROACH WITHIN 3 IN (76 MM) OF SIGNAGE WITHOUT ENCOUNTERING PROTRUDING OBJECTS OR STANDING WITHIN THE SWING OF A DOOR. ALL OTHER SIGNAGE AS REQUIRED BY OWNER SHALL BE MOUNTED ON DOOR AT PETSMART REQUIRED MOUNTING HEIGHTS.

7. THE GENERAL CONTRACTOR IS TO PROVIDE CONSTRUCTION CORES FOR ALL DOORS, PETSMART WILL PROVIDE AND INSTALL ALL PERMANENT (BEST) CORES FOR DOORS.

8. SIZES AS SHOWN FOR VISION PANELS INDICATE CLEAR DIMENSION OF GLAZING AND NOT ROUGH OPENING.

9. ALL DOOR LOUVERS TO BE BLACK FACTORY FINISH.

10. PROVIDE KICK PLATES AT ALL HEALTH SERVICE DOORS ON BOTH SIDES OF DOOR AND INSTALLED 1" FROM BOTTOM OF PLATE TO BOTTOM OF DOOR. SEE DOOR SCHEDULE & HARDWARE GROUPS FOR SIZES.

11. THE BOTTOM 10" OF ALL DOORS EXCEPT AUTOMATIC AND SLIDING SHALL HAVE A SMOOTH UNINTERRUPTED SURFACE.

12. PROVIDE LEVER TYPE HARDWARE, PANIC BARS, PUSH - PULL ACTIVATING BARS, OR OTHER HARDWARE DESIGNED TO PROVIDE PASSAGE WITHOUT REQUIRING THE ABILITY TO GRASP THE OPENING HARDWARE. (30" TO 44" A.F.F.).

13. ALL DOOR CLOSERS SHALL BE MOUNTED SO AS TO BE CONCEALED FROM SALES AREA. FINISH TO MATCH ADJACENT HARDWARE.

14. ALL EXTERIOR H.M. DOOR FRAMES SHALL BE PAINTED INSIDE AND OUT TO MATCH COLOR OF ADJACENT SURFACE.

15. ALL EXTERIOR HOLLOW METAL DOORS SHALL BE INSULATED & HAVE A RAIN DRIP EDGE PROVIDED.

16. DOOR FRAMES TO BE SET FLUSH TO FLOOR SLAB. PROVIDE FOR 1/4" MAX. CAULK JOINT.

17. GC TO PROVIDE AND INSTALL A MINIMUM OF 3 BLACK DOOR SILENCERS PER DOOR LEAF AT ALL PREFINISHED DOOR FRAMES.

HARDWARE SCHEDULE

HARDWARE GROUP 1

1 EACH	SCHLAGE	CYLINDER 80-133 x 626
1 EACH	SCHLAGE	CORE 80-037 x 626
1 EACH	ADAMS RITE	SIGN "THIS DOOR TO REMAIN UNLOCKED AND OPERABLE DURING BUSINESS HOURS" (BLACK) 20-0256

BALANCE OF DOOR HARDWARE BY DOOR MANUFACTURER

HARDWARE GROUP 2

3 EACH	HAGER	BUTTS ECBB1100 4.5 x 4.5 x US26D
1 EACH	SCHLAGE	LOCKSET (STOREROOM) ND80HD RHO x 626
1 EACH	SCHLAGE	CYLINDER CORE 80-037 x 626
1 EACH	LCN	CLOSER 4031 LD/PA TBMS x AL
1 EACH	HAGER	KICK PLATE 194S 12 x 2LDW x US32D
1 EACH	HAGER	WALL BUMPER 236W x US32D

HARDWARE GROUP 3

3 EACH	HAGER	BUTTS ECBB1100 4.5 x 4.5 x US26D
1 EACH	SCHLAGE	LOCKSET (STOREROOM) ND80 HD RHO X 626
1 EACH	SCHLAGE	CYLINDER CORE 80-037 x 626
1 EACH	LCN	CLOSER 4031 LD/PA TBMS x AL
1 EACH	HAGER	KICK PLATE 194S 12 x 2LDW x US32D
1 EACH	RUDOLPH DESCO	DOOR VIEWER DS-6 @ 5'-0" A.F.F.
1 EACH	-	SIGN "EMPLOYEES ONLY" (BLACK)
1 EACH	HAGER	WALL BUMPER 236W x US32D
1 EACH	DON JO	INTERLOCK STRIKE GUARD ILP-206-SL

HARDWARE GROUP 4

3 EACH	HAGER	BUTTS ECBB1100 4.5 x 4.5 x US26D
1 EACH	SCHLAGE	LOCKSET (STOREROOM) ND80HD RHO X 626
1 EACH	SCHLAGE	CYLINDER CORE 80-037 X 626
1 EACH	LCN	CLOSER 4031 LD/PA TBMS x AL
1 EACH	HAGER	KICK PLATE 194S 10 x 2LDW x US32D
1 EACH	HAGER	WALL BUMPER 236W x US32D
1 EACH	HAGER	SIGN "EMPLOYEES ONLY" (BLACK)

HARDWARE GROUP 5

1 EACH	SCHLAGE	MORTISE CYLINDER 80-133 x 626
1 EACH	SCHLAGE	CYLINDER CORE 80-037 X 626
1 EACH	ADAMS RITE	THUMB CYLINDER 4066-01 x 626
1 EACH	LCN	CLOSER 4041 REG/PA X DKBRZ
1 EACH	LCN	ADAPTER PLATE 4040 18 X DKBRZ
1 EACH	HAGER	WALL BUMPER 236W X US32D

THUMB CYLINDER OCCURS AT THE SALON SIDE OF THE LOCKSET LOCK CYLINDER SHALL ACCEPT BEST CORE. REMAINDER OF HARDWARE BY DOOR MANUFACTURER.

HARDWARE GROUP 6

3 EACH	HAGER	BUTTS ECBB1100 4.5 x 4.5 x US26D
1 EACH	SCHLAGE	LOCKSET (CLASSROOM) ND70HD RHO X 626
1 EACH	SCHLAGE	CYLINDER CORE 80-037 X 626
1 EACH	HAGER	ARMOR PLATE 194S 36 x 2LDW x US32D (ROOM SIDE)
1 EACH	LCN	CLOSER 4031LD/PA TBMS X AL
1 EACH	HAGER	FLOOR STOP 243F x US32D

HARDWARE GROUP 7

3 EACH	HAGER	BUTTS ECBB1100 4.5 x 4.5 x US26D
1 EACH	SCHLAGE	LATCH SET (PASSAGE) ND10S RHO x 626
1 EACH	HAGER	WALL BUMPER 236W x US32D
2 EACH	HAGER	ARMOR PLATE 194S 36 x 2LDW x US32D (BOTH SIDES)
1 EACH	LCN	CLOSER 4031 LD/PA TBMS X AL

HARDWARE GROUP 8

3 EACH	HAGER	BUTTS ECBB1100 4.5 x 4.5 x US26D
1 EACH	SCHLAGE	LATCHSET (PASSAGE) ND10S RHO x 626
1 EACH	LCN	CLOSER 4031 LD/PA TBMS X AL
1 EACH	HAGER	KICK PLATE 194S 12 x 2LDW x US32D
1 EACH	HAGER	WALL BUMPER 236W x US32D
1 EACH	-	SIGN "EMPLOYEES ONLY" (BLACK)

HARDWARE GROUP 9 - NOT USED

HARDWARE GROUP 10

3 EACH	HAGER	BUTTS ECBB1100 4.5 x 4.5 x US26D
1 EACH	HAGER	PUSH PLATE 303S 4 x 16 x US32D
1 EACH	HAGER	PULL PLATE 31E 4 x 16 x US32D
1 EACH	LCN	CLOSER 4031 LD/PA TBMS X AL
1 EACH	HAGER	KICK PLATE 194S 12 x 2LDW x US32D
1 EACH	HAGER	WALL BUMPER 236W x US32D
1 EACH	HAGER	SIGN "MEN" 368M-W2 (BLACK) OR "WOMEN" 368W-W2 (BLACK)

HARDWARE GROUP 11

1 EACH	WILSON BOHANNAN	PADLOCK 8512 W/1 1/2" SHACKLE SFIC X 605
1 EACH	SCHLAGE	CORE 80-037 x 626
1 EACH	HAGER	DRIP CAP 810S x (DW + 4") X MIL

REMAINDER OF HARDWARE BY DOOR MANUFACTURER

HARDWARE GROUP 12

3 EACH	HAGER	BUTTS ECBB1100 4.5 x 4.5 x US26D
1 EACH	SCHLAGE	LATCHSET (PASSAGE) ND10 HD RHO X 626
2 EACH	HAGER	ARMOR PLATE 194S 36 X 2LDW X 630 (BOTH SIDES)
1 EACH	HAGER	FLOOR STOP 243F x US32D

HARDWARE GROUP 13

6 EACH	HAGER	BUTTS ECBB1100 4.5 X 4.5 NRP X US26D
2 EACH	VON DUPRIN	EXIT DEVICE 22EO X SP28
1 EACH	VON DUPRIN	STRIKE 1609 BLK
1 EACH	HAGER	AUTO FLUSHBOLT 292D
1 EACH	HAGER	DUST PROOF STRIKE 280X
2 EACH	LCN	CLOSER 4041 CUSH X AL
1 EACH	HAGER	THRESHOLD 412S X MIL
2 EACH	HAGER	SWEEP 750SN X US32D
1 EACH	HAGER	WEATHERSTRIP 891S X MIL
1 EACH	HAGER	DRIP CAP 810S x MIL
1 EACH	HAGER	COORDINATOR 297D X 72" BLACK
2 EACH	HAGER	MOUNTING BRACKETS 297M
1 EACH	DON JO	LATCH PROTECTOR LP-206 SL

HARDWARE GROUP 14

3 EACH	HAGER	BUTTS ECBB1100 4.5 x 4.5 x US26D
1 EACH	SCHLAGE	LOCKSET (STOREROOM) ND80 HD RHO x 626 (PASSAGE ON ROOM SIDE)
1 EACH	SCHLAGE	CYLINDER CORE 80-037 X 626
1 EACH	-	SIGN "EMPLOYEES ONLY" (BLACK)
1 EACH	LCN	CLOSER 4031 LD/PA TBMS x AL
1 EACH	HAGER	KICK PLATE 194S 12 x 2LDW x US32D
1 EACH	HAGER	WALL BUMPER 236W x US32D
1 EACH	HAGER	DRIP CAP 810S x MIL X 76"
1 EACH	HAGER	THRESHOLD 413S X AL
1 EACH	HAGER	AUTO FLUSHBOLT 292D (IN-ACTIVE LEAF)
1 EACH	HAGER	DUST PROOF STRIKE 280X
2 EACH	HAGER	COORDINATOR 297D X 72" BLACK
2 EACH	HAGER	MOUNTING BRACKETS 297M
1 EACH	HAGER	BRUSH W/8/SWEEP 801S B x36" X MIL (MOUNTED ON HOLDING ROOM SIDE OF DOOR)

HARDWARE GROUP 15

3 EACH	HAGER	BUTTS ECBB1100 4.5 x 4.5 x US26D
1 EACH	SCHLAGE	LATCHSET (PASSAGE) ND10S RHO x 626
2 EACH	HAGER	ARMOR PLATE 194S 36 x 2LDW x US32D (BOTH SIDES)
1 EACH	HAGER	FLOOR STOP 243F x US32D (SET FLOOR STOP TO ALLOW DOOR TO OPEN 90°)
1 EACH	NATIONAL GUARD	220 SA-36 AUTOMATIC DOOR BOTTOM
1 EACH	NATIONAL GUARD	1075A PERIMETER SEAL

HARDWARE GROUP 16

ALL HARDWARE BY DOOR SUPPLIER

HARDWARE GROUP 17 - NOT USED

HARDWARE GROUP 18

3 EACH	HAGER	BUTTS ECBB1100 4.5 x 4.5 x US26D
1 EACH	SCHLAGE	LOCKSET (CLASSROOM) ND70HD RHO X 626
1 EACH	SCHLAGE	CYLINDER CORE 80-037 X 626
1 EACH	HAGER	ARMOR PLATE 194S 36 x 2LDW x US32D (ROOM SIDE)
1 EACH	HAGER	WALL BUMPER 236W x US32D

HARDWARE GROUP 19

8 EACH	HAGER	BUTTS ECBB1100 4.5 X 4.5 NRP X US26D
1 EACH	SCHLAGE	LOCKSET ND25D RHO X 626
1 EACH	SCHLAGE	STRIKE 10-025 X 626
2 EACH	LCN	CLOSER 4041 CUSH X AL
2 EACH	HAGER	SWEEP 750S N X 36" X MIL
1 EACH	HAGER	WEATHERSTRIP 891S X MIL 1X72" X 2X96"
1 EACH	HAGER	DRIP CAP 810S x MIL X 76"
1 EACH	HAGER	THRESHOLD 413S X AL
1 EACH	HAGER	AUTO FLUSHBOLT 292D (IN-ACTIVE LEAF)
1 EACH	HAGER	DUST PROOF STRIKE 280X
1 EACH	HAGER	COORDINATOR 297D X 72" BLACK
2 EACH	HAGER	MOUNTING BRACKETS 297M
2 EACH	HAGER	KICK DOWN HOLDER 208 US26D
1 EACH	RUDOLPH DESCO	DOOR VIEWER DS-6 @ 5'-0" A.F.F. (IN-ACTIVE LEAF)
1 EACH	DON JO	LATCH PROTECTOR LP-206 SL

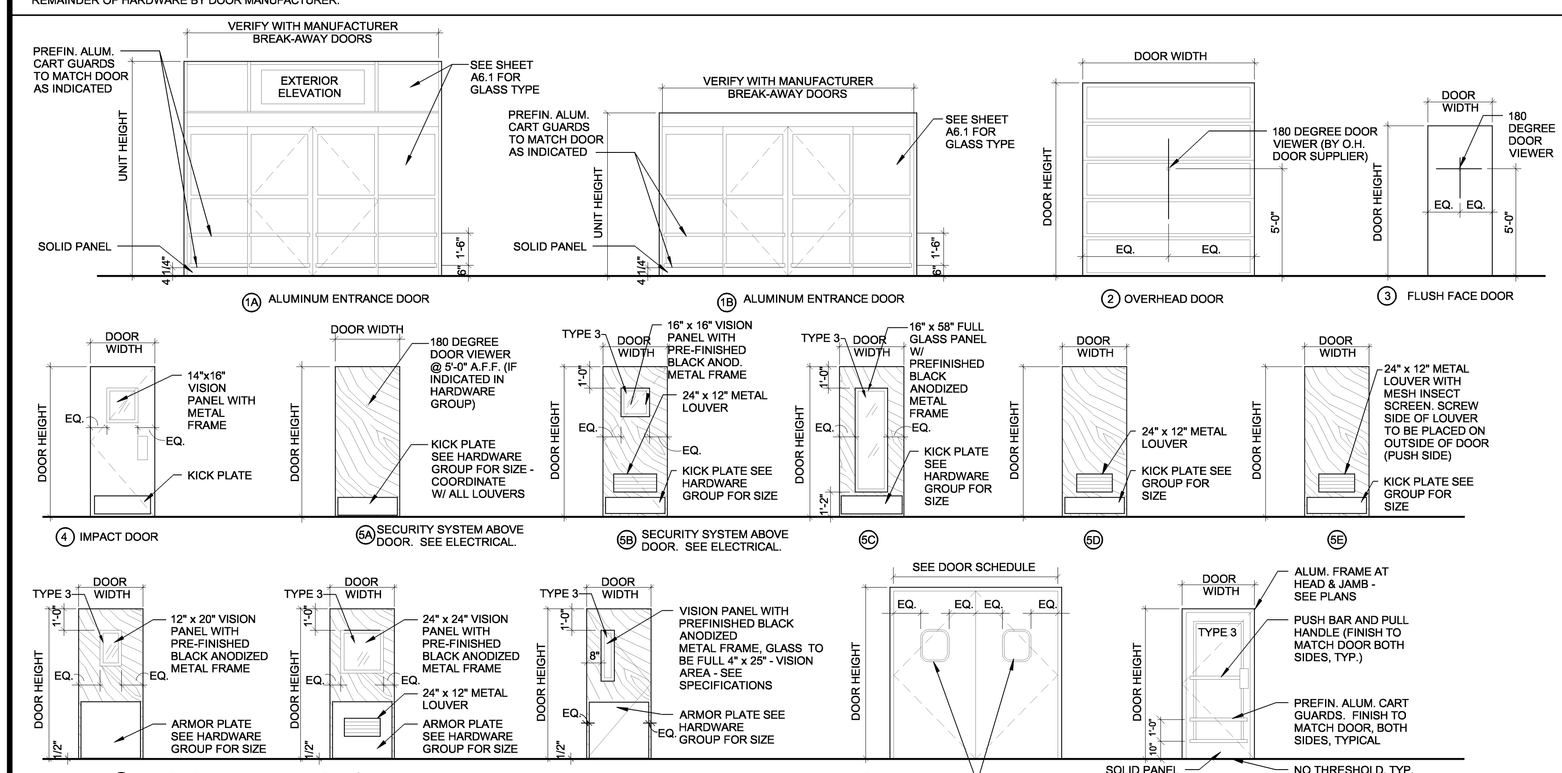

DOOR TYPES

SCALE = 1/4" = 1'-0"

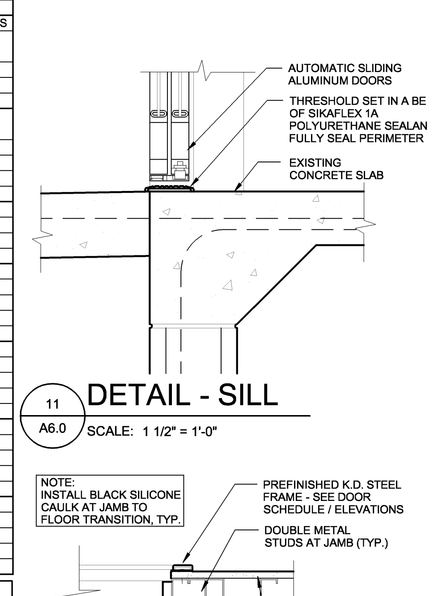
AUTOMATIC SLIDING ALUMINUM DOORS
THRESHOLD SET IN A BE OF SIKAFLEX 1A POLYURETHANE SEALAN FULLY SEAL PERIMETER
EXISTING CONCRETE SLAB
11 A6.0 DETAIL - SILL
SCALE: 1 1/2" = 1'-0"
NOTE: INSTALL BLACK SILICONE CAULK AT JAMB TO FLOOR TRANSITION, TYP.
PREFINISHED K.D. STEEL FRAME - SEE DOOR SCHEDULE / ELEVATIONS
DOUBLE METAL STUDS AT JAMB (TYP.)
4" UNO (SEE PLAN)
WALLBOARD - SEE FINISH SCHEDULE
10 A6.0 TYP. JAMB DETAIL U.N.O.
SCALE: 1 1/2" = 1'-0"
5/8" WATER RESISTANT INTERIOR PANEL
WALL PANEL COVERING SYSTEM - (REFER TO REQUIRED VENDOR LIST) INSTALL PER MANUF. INSTRUCTIONS.
2" x 2" ALUMINUM CORNER GUARD SET IN BED SIKAFLEX 1A SEALANT
WALL PANEL COVERING SYSTEM
DOUBLE METAL STUDS AT JAMB
2" x 2" ALUMINUM CORNER GUARD OPENING WIDTH - SEE PLAN
9B A6.0 DETAIL - JAMB
SCALE: 1 1/2" = 1'-0"
METAL STUD
5/8" WATER RESISTANT INTERIOR PANEL
HEADER - SEE HEADER SCHEDULE
WALL PANEL COVERING SYSTEM - (REFER TO REQUIRED VENDOR LIST) INSTALL PER MANUF. INSTRUCTIONS.
T/O OPENING
SEE SCHD.
2" x 2" ALUMINUM CORNER GUARD SET IN BED OF SIKAFLEX 1A SEALANT
9A A6.0 DETAIL - HEAD
SCALE: 1 1/2" = 1'-0"
2 1/2" "Z" FURRING W/ WALL BD - SEE PARTITION TYPE
GROUT JAMB SOLID - SEE STRUCT. DWGS. FOR MORE INFORMATION
SEALANT & BACKER ROD BOTH SIDES- MAKE WATERTIGHT
H.M. DOOR FRAME - SEE DOOR SCHEDULE FOR SIZES
GROUT SOLID
DOOR JAMB ANCHORS- (3) PER JAMB. SET IN CMU COURSING
H.M. DOOR- SEE DOOR SCHEDULE
SEAL JOINT WATERTIGHT
1/4"
2"
5 3/4"
3/4"
7B A6.0 DETAIL - JAMB
SCALE: 1 1/2" = 1'-0"
2 1/2" "Z" FURRING W/ WALL BD - SEE PARTITION TYPE
BOND BEAM - SEE STRUCT. DWGS.
MASONRY WALL / LINTEL - SEE PLAN
1/4" NEOPRENE SHIM
SEAL JOINT WATERTIGHT (BOTH SIDES)
16 GAUGE METAL DRIP EDGE (AT EXTER. HEAD CONDITION)
H.M. DOOR FRAME - SEE DOOR SCHEDULE FOR SIZE INDICATED
GROUT SOLID
HOLLOW METAL DOOR - SEE DOOR SCHED.
SEAL JOINT WATERTIGHT
4"
7A A6.0 DETAIL - HEAD
SCALE: 1 1/2" = 1'-0"
(2) 2x TREATED, CONT. WD. BLOCKING AS SHOWN
MTL. STUDS - SEE PARTITION TYPES
CERAMIC TILE WAINSCOT WHERE APPLICABLE
ALUM. CHANNEL FRAME - BY DR. SUPPLIER
SEE WALL TYPES
WALL PANEL COVERING SYSTEM WHERE APPLICABLE- (REFER TO REQUIRED VENDOR LIST)
WALLBOARD - SEE PARTITION TYPES
6 A6.0 DETAIL - JAMB
SCALE:
J-MOLD EA. SIDE (TYP)
SHIM AS REQ'D.
METAL STUDS
(4) 2x6 TREATED WD. BLOCKING
WALLBOARD SEE FINISH SCHEDULE
2"x6" TUBE STEEL FRAME BOLTS TO FLOOR W/(2) 3/8" DIA. BOLTS - LAG TO BLOCKING W/ 3/8" DIA. COUNTERSUNK LAG BOLT AT 4'-0" A.F.F. AND (1) NEAR HEAD
IMPACT DOOR
CONTINUOUS SEALANT & BACKER ROD (BOTH SIDES)
5 A6.0 DETAIL - JAMB
SCALE: 1 1/2" = 1'-0"
EXISTING EXTERIOR WALL
1/4" BENT PLATE - 5/8" DIA. ANCHORS AT 32" O.C. TO MASONRY FULL HEIGHT, MITER CORNER JOINT AT JAMB TO HEAD, PAINT TO MATCH WALL COLOR
SOLID GROUT JAMB - SEE STRUCT. DWGS. FOR MORE INFORMATION
FULL WEATHER SEAL