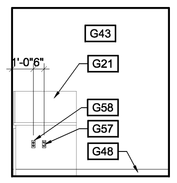

24 A8.0 ASSOCIATE LEARNING
SCALE: 1/4" = 1'-0"

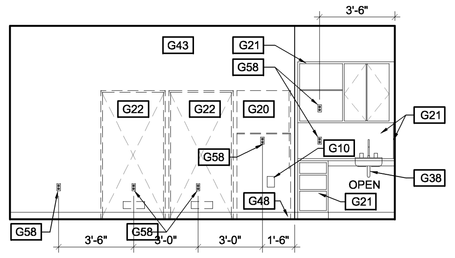

23 A8.0 ASSOCIATE RESOURCES
SCALE: 1/4" = 1'-0"

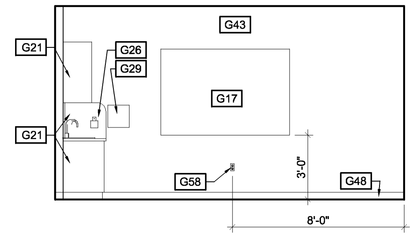

22 A8.0 ASSOCIATE RESOURCES
SCALE: 1/4" = 1'-0"

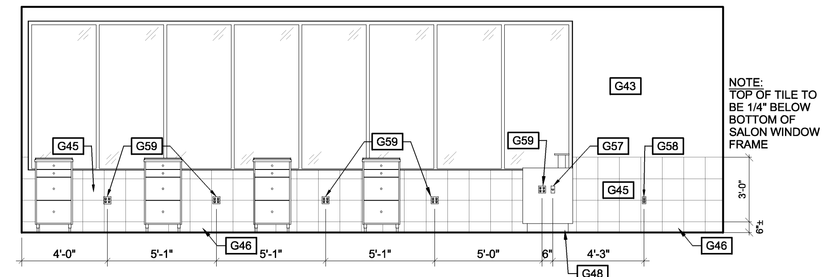

21 A8.0 SALON
SCALE: 1/4" = 1'-0"

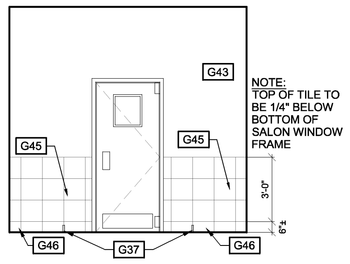

20 A8.0 SALON
SCALE: 1/4" = 1'-0"

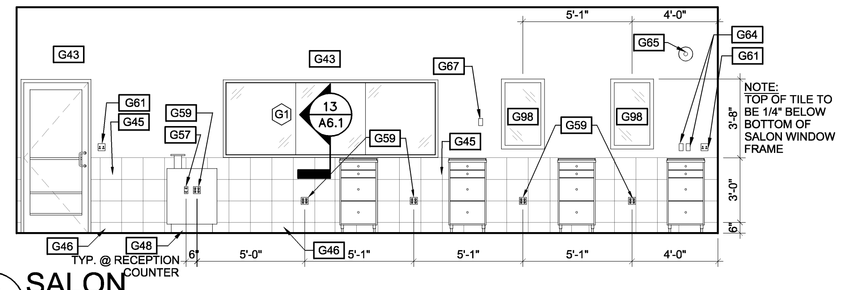

19 A8.0 SALON
SCALE: 1/4" = 1'-0"

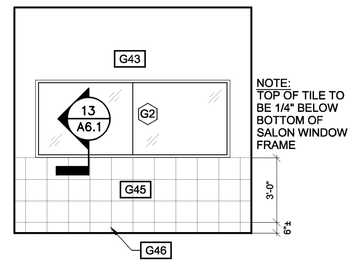

18 A8.0 SALON
SCALE: 1/4" = 1'-0"

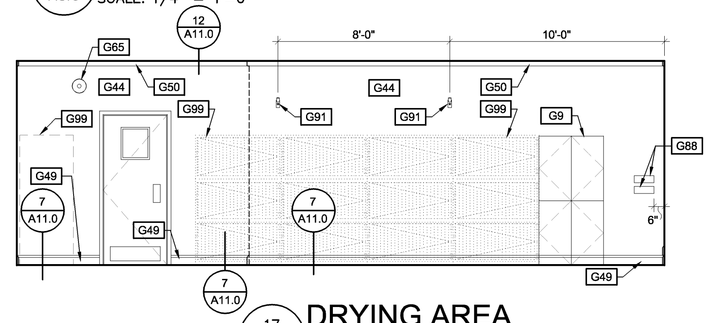

17 A8.0 DRYING AREA
SCALE: 1/4" = 1'-0"

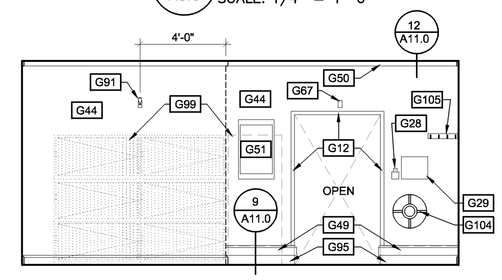

16 A8.0 DRYING AREA
SCALE: 1/4" = 1'-0"

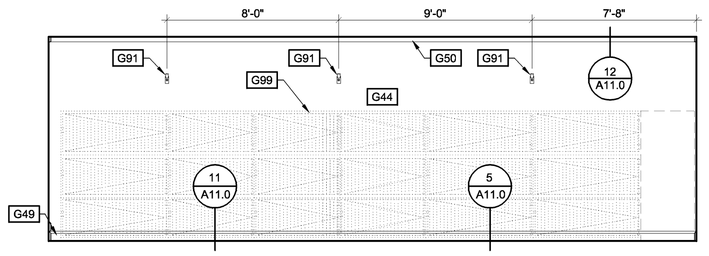

15 A8.0 DRYING AREA
SCALE: 1/4" = 1'-0"

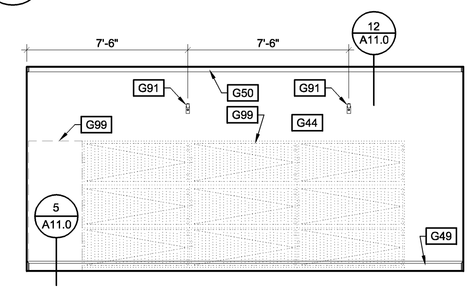

14 A8.0 DRYING AREA
SCALE: 1/4" = 1'-0"

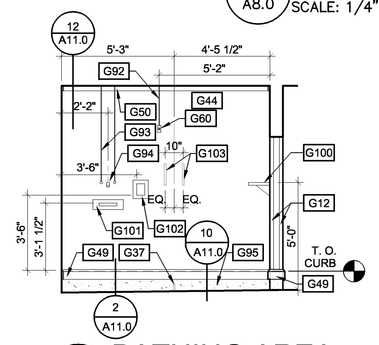

13 A8.0 BATHING AREA
SCALE: 1/4" = 1'-0"

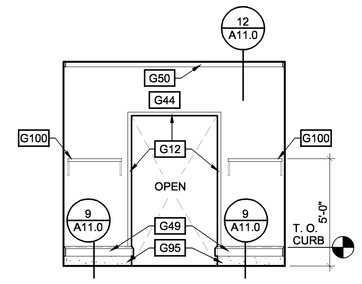

12 A8.0 BATHING AREA
SCALE: 1/4" = 1'-0"

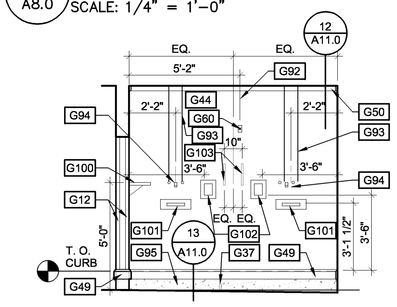

11 A8.0 BATHING AREA
SCALE: 1/4" = 1'-0"

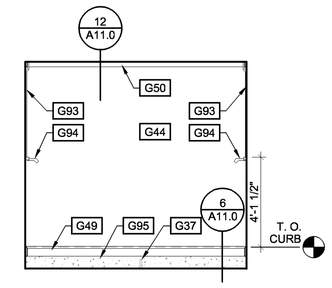

10 A8.0 BATHING AREA
SCALE: 1/4" = 1'-0"

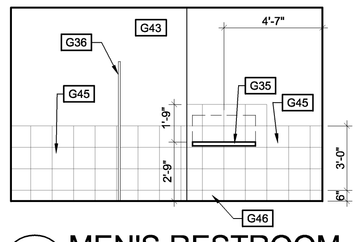

9 A8.0 MEN'S RESTROOM
SCALE: 1/4" = 1'-0"

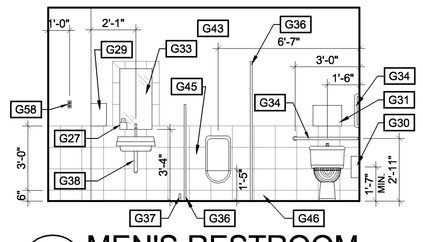

8 A8.0 MEN'S RESTROOM
SCALE: 1/4" = 1'-0"

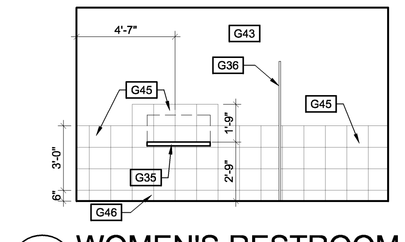

7 A8.0 WOMEN'S RESTROOM
SCALE: 1/4" = 1'-0" (MEN'S SIM. OPP. HAND)

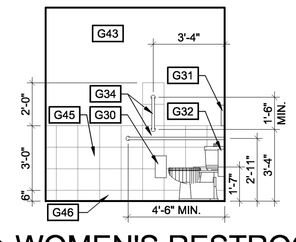

6 A8.0 WOMEN'S RESTROOM
SCALE: 1/4" = 1'-0" (MEN'S SIM. OPP. HAND)

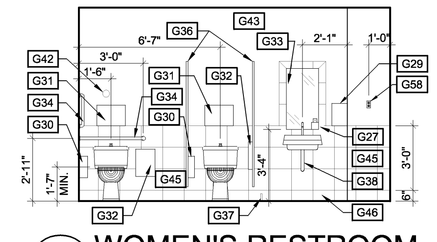

5 A8.0 WOMEN'S RESTROOM
SCALE: 1/4" = 1'-0"

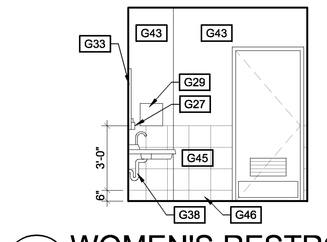

4 A8.0 WOMEN'S RESTROOM
SCALE: 1/4" = 1'-0" (MEN'S SIM. OPP. HAND)

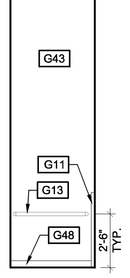

3 A8.0 INTERIOR ELEVATION
SCALE: 1/4" = 1'-0"

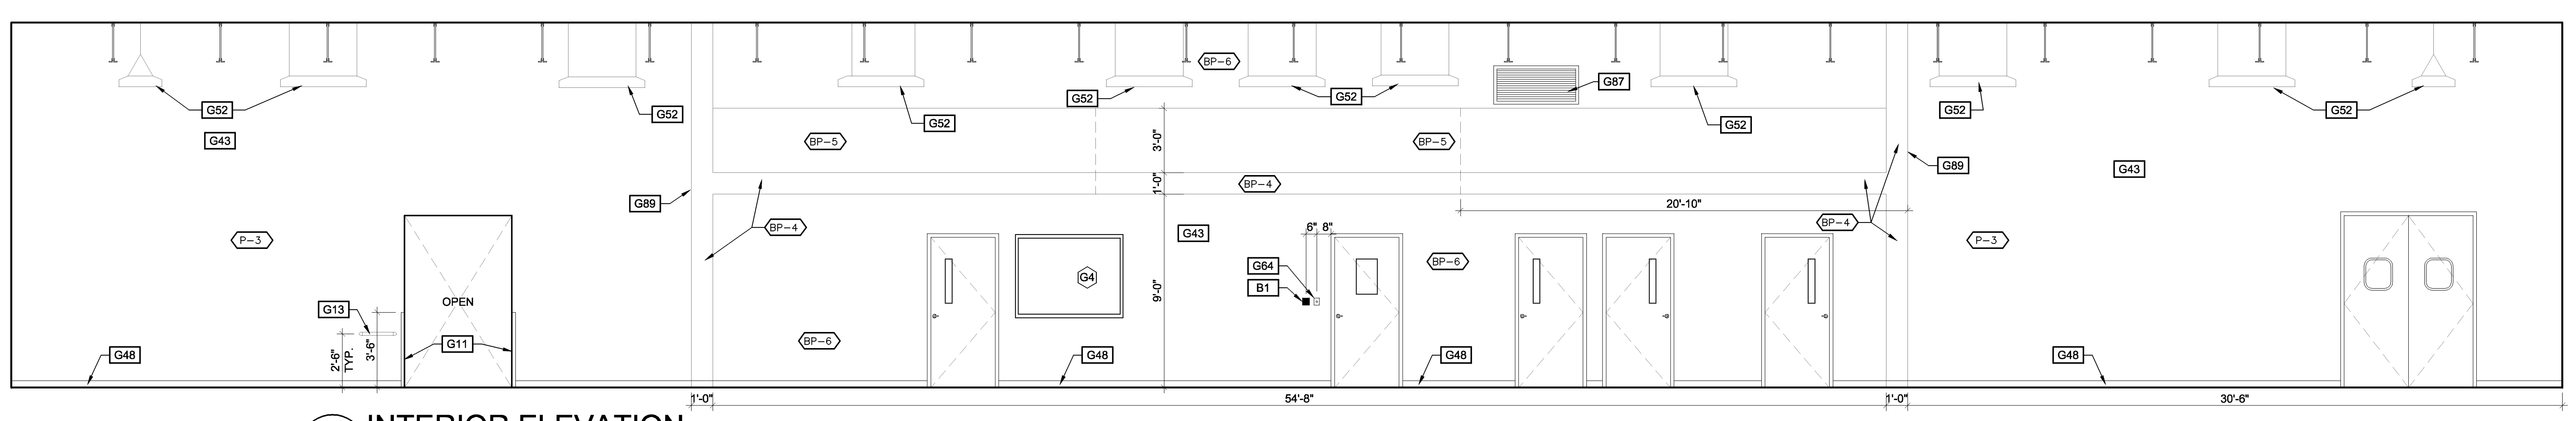

2 A8.0 INTERIOR ELEVATION
SCALE: 1/4" = 1'-0"

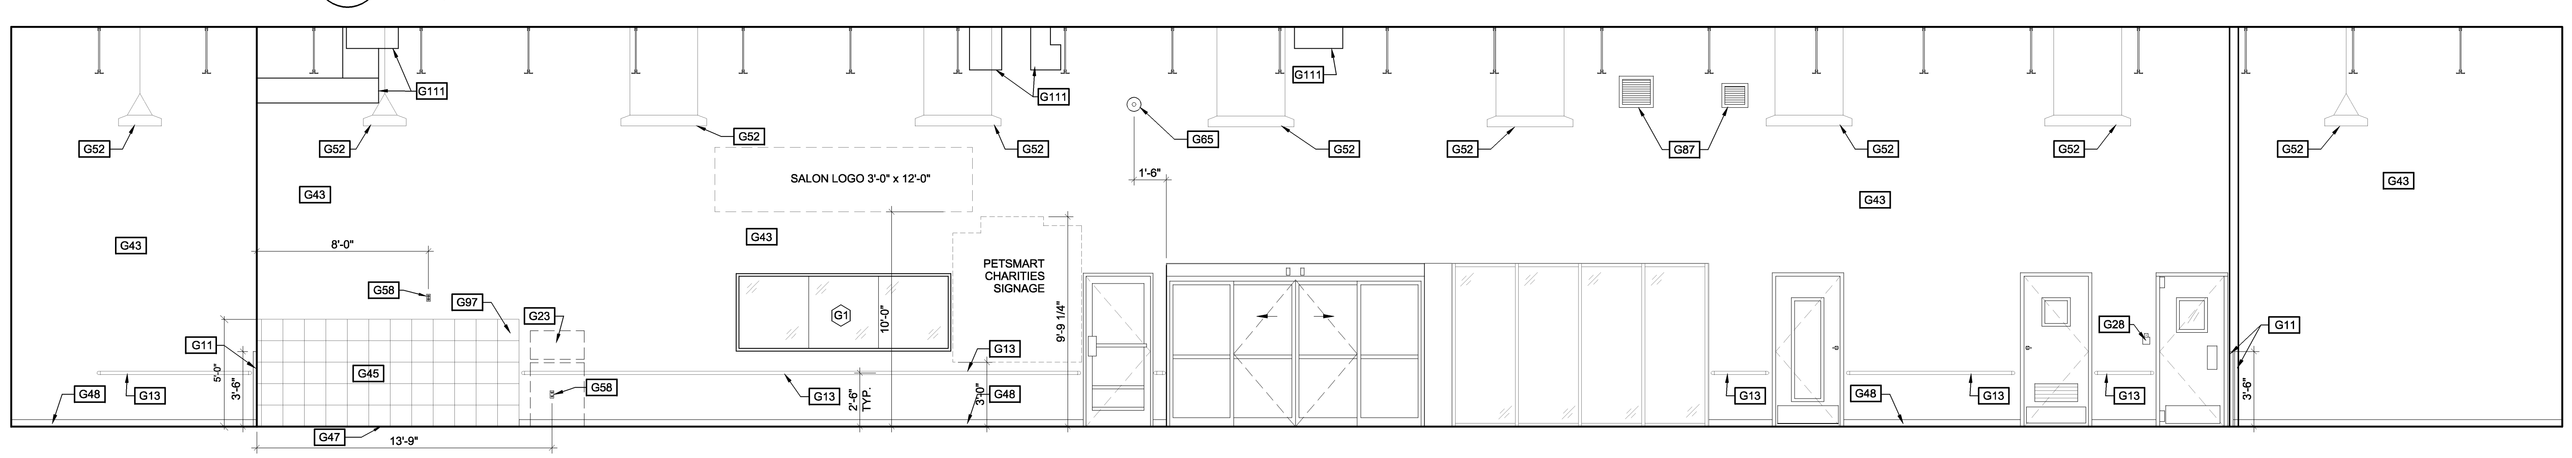

1 A8.0 INTERIOR ELEVATION
SCALE: 1/4" = 1'-0"

GENERAL NOTES:

1. SEE SHEET A0.1 FOR ARCHITECTURAL KEY NOTES.

2. REFER TO FIXTURE PLAN FOR SCHEDULE OF BLOCKING/BACKING IN WALLS FOR SHELVES, FIXTURES, ETC.

TILE INSTALLATION CRITERIA

1. EXPOSED OR SHARP EDGES ARE NOT PERMITTED. FACTORY FINISHED EDGES (NOT FIELD CUT EDGES) MAY BE EXPOSED ONLY WHERE INDICATED IN THE DRAWINGS.

2. THE LAYOUT OF THE TILE WAINSCOT, SHOWN ON THE INTERIOR ELEVATIONS, IS TO BE LAID OUT SUCH THAT THE FIELD IS EQUAL, CENTERED, FROM END OF THE WALL TO THE OPPOSITE END UNLESS NOTED OTHERWISE. THERE WILL TYPICALLY BE CUT TILES ON BOTH ENDS AND THERE SHALL NEVER BE LESS THAN 1/2 OF ONE TILE USED IN THE FIELD OR THE WAINSCOT, UNLESS SPECIFIED START POINT OR ROOM CONFIGURATION DICTATES TILE TO BE LESS THAN 1/2 OF ONE TILE.

3. IN ALL ROOMS WITH FLOOR TILE AND MATCHING WALL TILE WAINSCOT AND TILE BASE, THE JOINTS OF THE FLOOR AND WALL TILES ARE TO ALIGN.

ACROVYN GENERAL NOTES:

1. AFI (REQUIRED VENDOR) HIRED BY GC SHALL PROVIDE AND INSTALL ACROVYN PANELS AND TREX MARINE COMPOSITE TRIM. IT IS THE GC RESPONSIBILITY TO INCLUDE THEIR PRICE IN HIS BID.
2. THERE WILL BE NO EXCEPTIONS. THE AREAS THAT RECEIVE THE ACROVYN PANELS MUST BE PROPERLY PREPPED. NO PAINT ON THE WALLS THAT RECEIVE THE PLASTIC PANELS. IF THE AREAS ARE NOT CLEAN, PROPERLY PREPARED AND PROPERLY LIGHTED CAUSING A DELAY IN INSTALLATION, THE GC WILL BE REQUIRED TO PAY AFI FOR EACH DAY LONGER THAT THE INSTALL TAKES AS WELL AS THE COST TO PREPARE THE AREAS CORRECTLY. THE COST FOR DELAY WILL BE PAID DIRECTLY TO AFI.
3. GENERAL CONTRACTORS SHALL BE RESPONSIBLE FOR PROVIDING MATERIAL TAKE-OFF FOR ORDERING OF THE ACROVYN PANEL SYSTEM AND TREX MARINE COMPOSITE TRIM (AFI REQUIRED VENDOR TO SUPPLY AND INSTALL)
4. TYPICAL LEAD TIME FOR ACROVYN PANEL SYSTEM MATERIALS IS FOUR (4) WEEKS FROM DATE OF PURCHASE ORDER.

CASCO
10877 WATSON ROAD
ST. LOUIS, MO 63127
PROJECT MANAGERS

INTERIOR ELEVATIONS

STORE NO. 2283
1919-1 Wells Road
Orange Park, FL

PETSMART®

20K Q3 2011 INSTRUCTION SET

No:	ISSUE:	DATE:
	OWNER / PERMIT	NOV. 7, 2011

PROFESSIONAL OF RECORD
WILLIAM A. BANDLE
LICENSE NO. AR0015049
EXPIRES 02/28/13
PROFESSIONAL OF RECORD
PHONE: 314-821-1100

Job No: 411221

Sheet No: A8.0

Scale: As indicated
Drawn: KLB
Checked: KLB