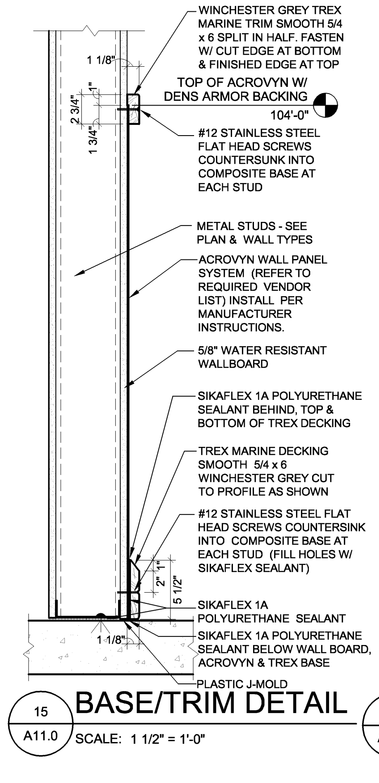

15 A11.0 BASE/TRIM DETAIL
SCALE: 1 1/2" = 1'-0"

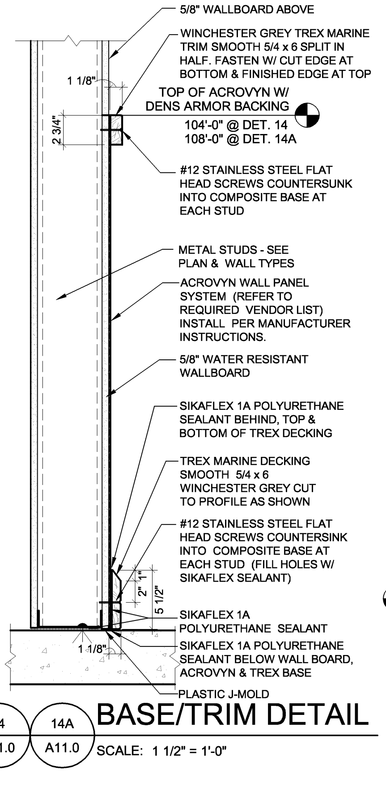

14 A11.0 / 14A A11.0 BASE/TRIM DETAIL
SCALE: 1 1/2" = 1'-0"

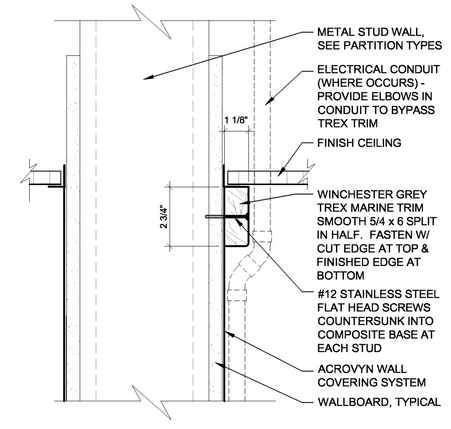

12 A11.0 TREX WALL TRIM
SCALE: 3" = 1'-0".

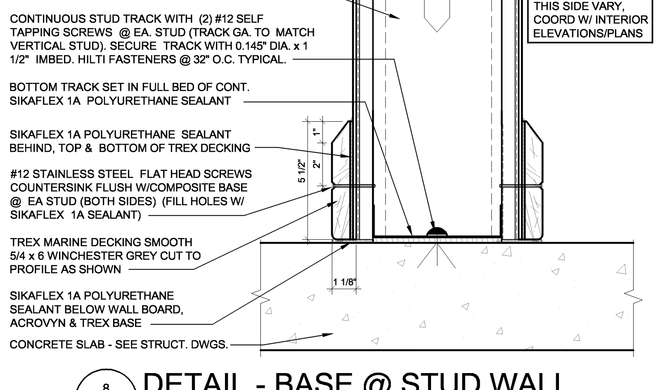

8 A11.0 DETAIL - BASE @ STUD WALL
SCALE: 3" = 1'-0".

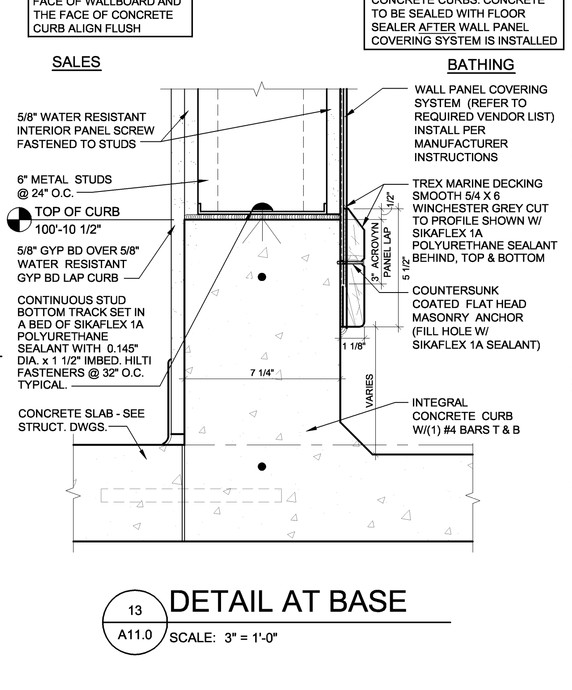

13 A11.0 DETAIL AT BASE
SCALE: 3" = 1'-0"

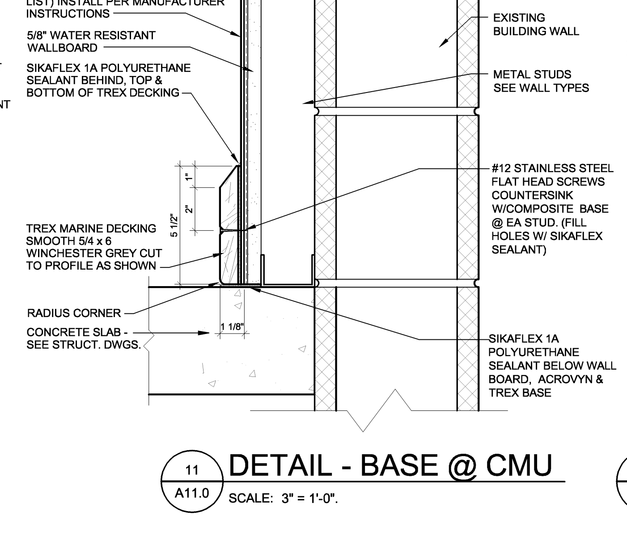

11 A11.0 DETAIL - BASE @ CMU
SCALE: 3" = 1'-0".

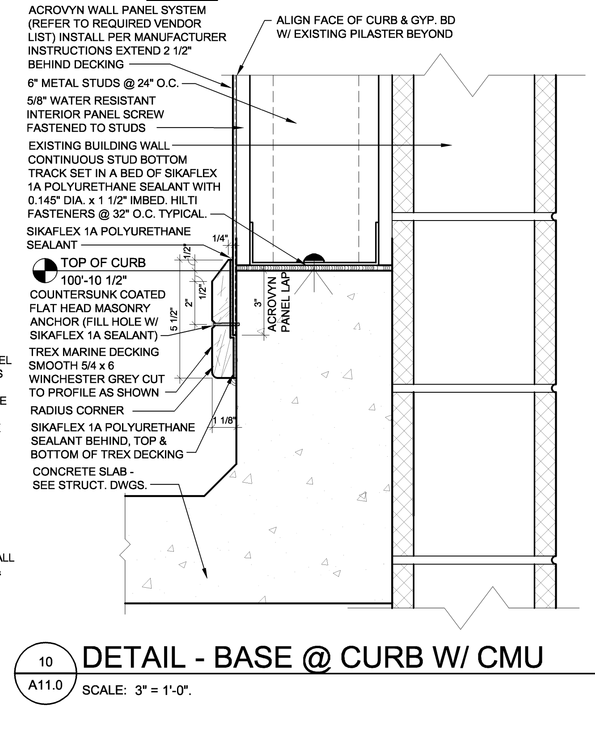

10 A11.0 DETAIL - BASE @ CURB W/ CMU
SCALE: 3" = 1'-0".

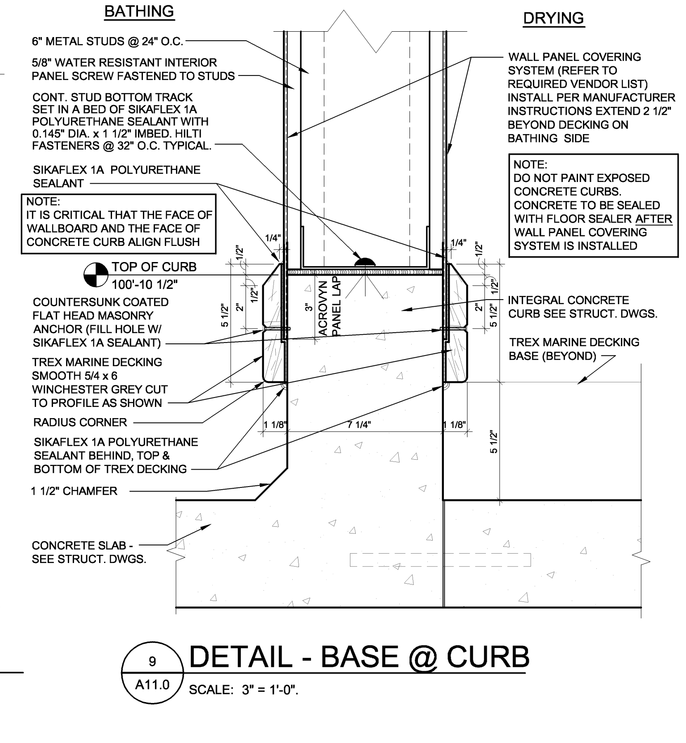

9 A11.0 DETAIL - BASE @ CURB
SCALE: 3" = 1'-0".

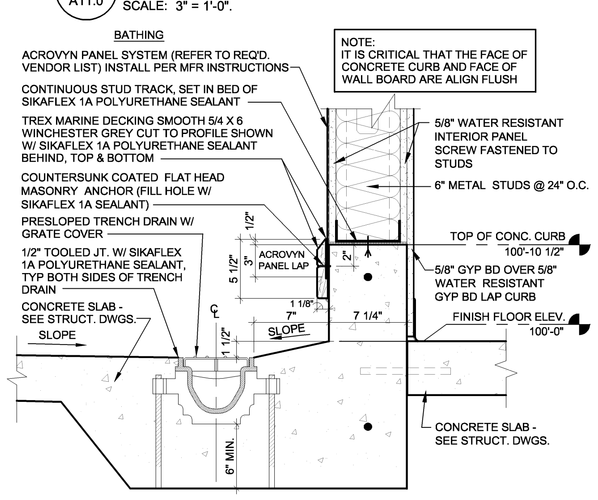

6 A11.0 TRENCH DRAIN
SCALE: 1 1/2" = 1'-0".

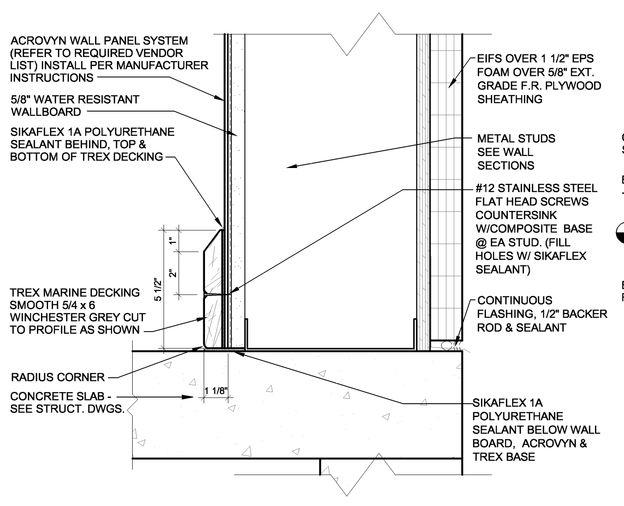

5 A11.0 DETAIL - BASE
SCALE: 3" = 1'-0"

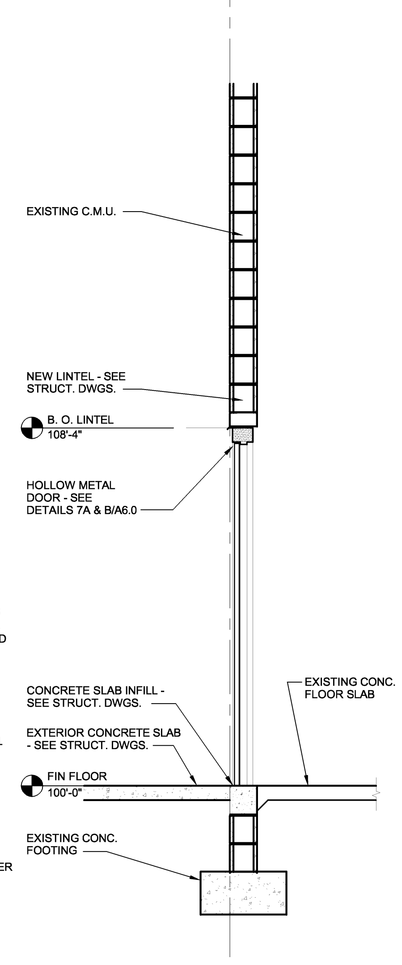

4 A11.0 WALL SECTION
SCALE: 1/2" = 1'-0".

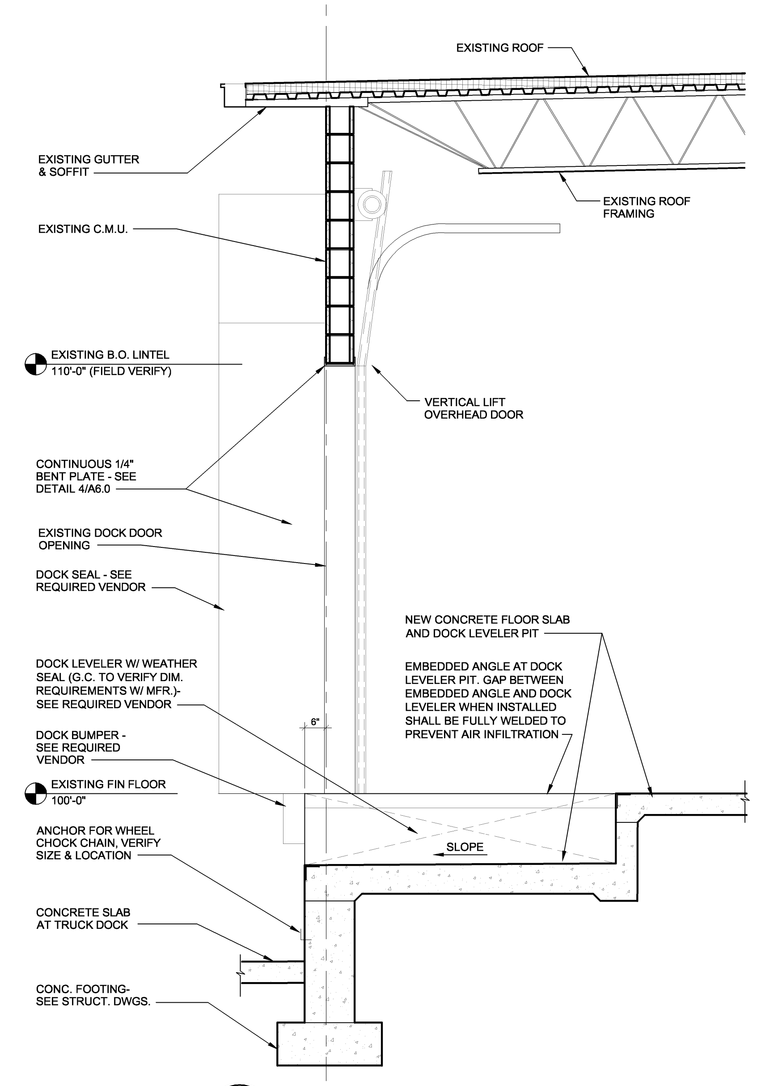

3 A11.0 WALL SECTION
SCALE: 1/2" = 1'-0".

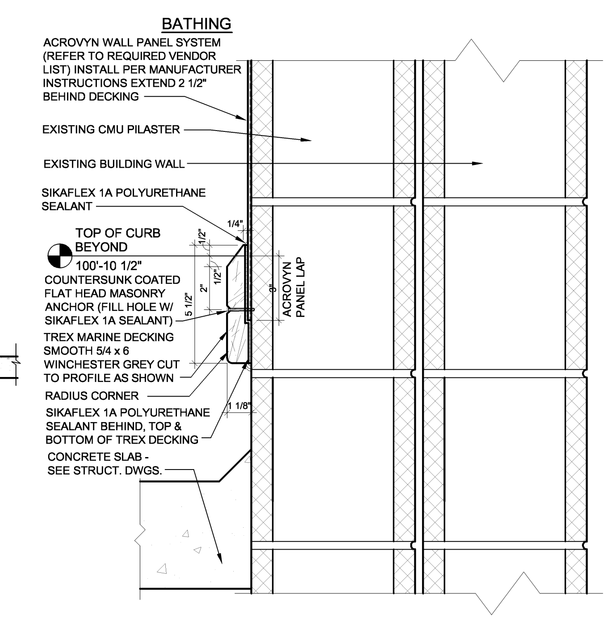

2 A11.0 DETAIL - BASE
SCALE: 3" = 1'-0"

1 A11.0 NOT USED
SCALE:

CASCO
10877 WATSON ROAD
ST. LOUIS, MO 63127
PROJECT MANAGERS

WALL SECTIONS AND DETAILS

STORE NO. 2283
1919-1 Wells Road
Orange Park, FL

PETSMART®

20K Q3 2011 INSTRUCTION SET

No:	ISSUE:	DATE:
	OWNER / PERMIT	NOV. 7, 2011

PROFESSIONAL OF RECORD

WILLIAM A. BANDLE
LICENSE NO. AR0015049
EXPIRES 02/28/13
PROFESSIONAL OF RECORD

PHONE: 314-821-1100

Job No: 411221

Sheet No: A11.0

Scale: As indicated
Drawn: KLB
Checked: KLB