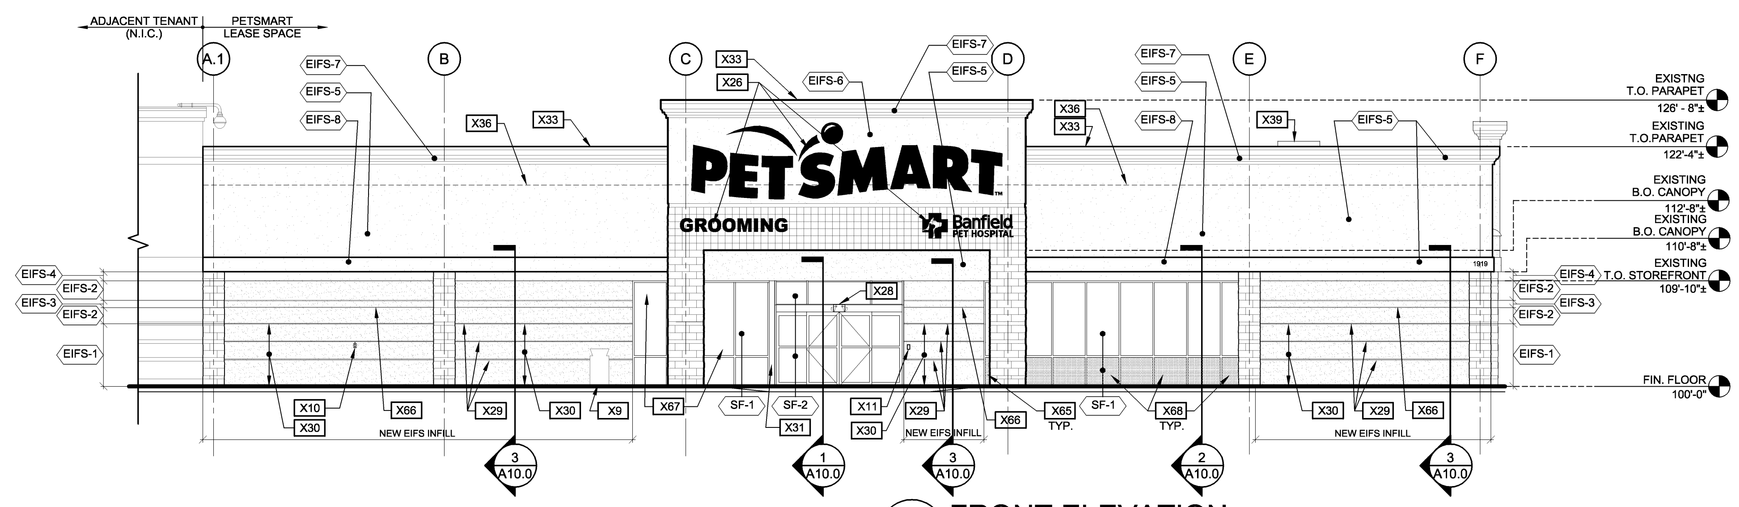

1 A4.0 FRONT ELEVATION
SCALE: 1/8" = 1'-0"

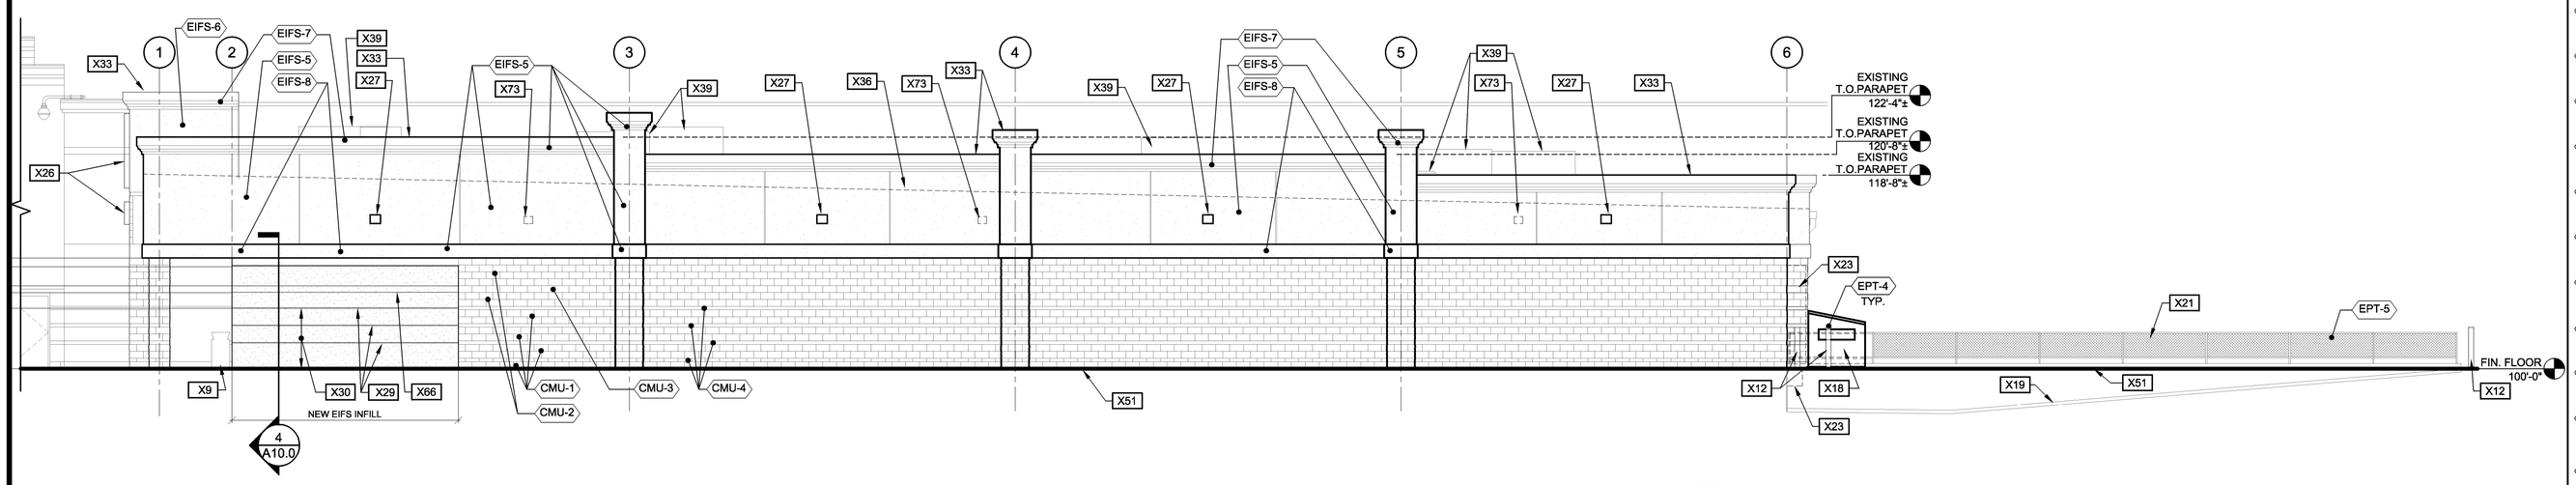

2 A4.0 RIGHT ELEVATION
SCALE: 1/8" = 1'-0"

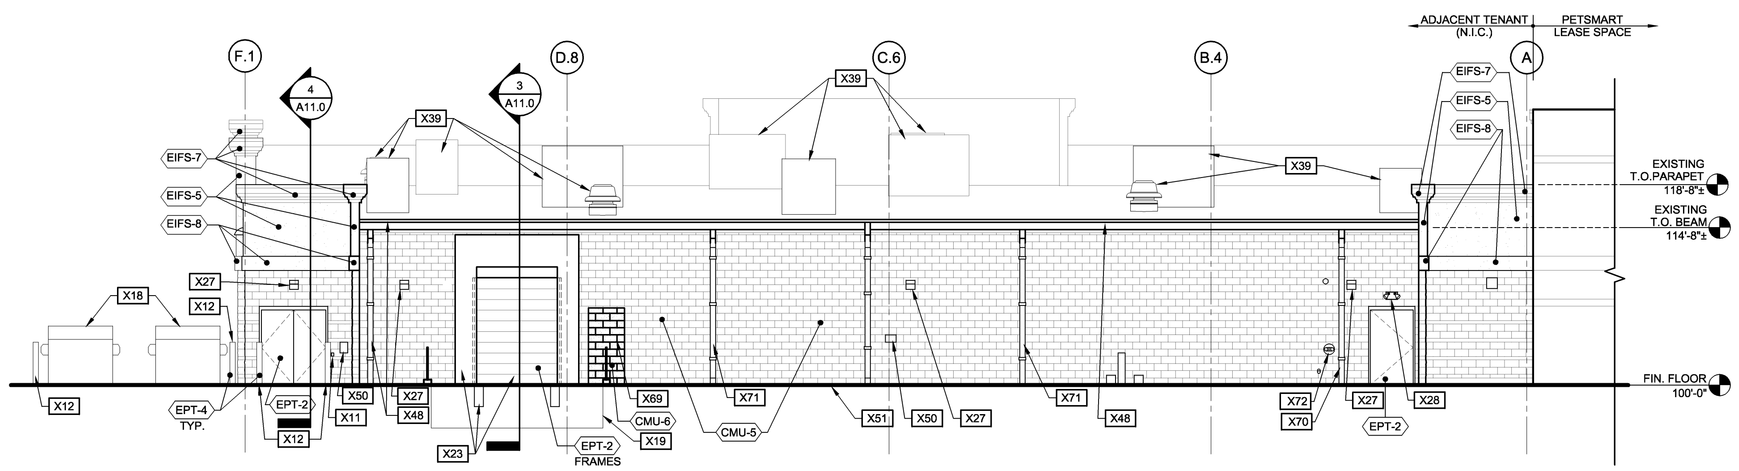

3 A4.0 REAR ELEVATION
SCALE: 1/8" = 1'-0"

GENERAL NOTES:

1. SEE SHEET A0.1 FOR ARCHITECTURAL KEY NOTES

2. PATCH & REPAIR EXISTING EXTERIOR WALL SURFACES AND RE-PAINT ENTIRE BUILDING LEASE SPACE, COLORS TO MATCH EXISTING.

MATERIAL/FINISH SCHEDULE (EXTERIOR)

	MATERIAL	FINISH COAT(S)	COLOR
CMU-1	EXISTING CMU	2 COATSULTRA-HIDE 150 EXTERIOR FLAT - 2210	PAINT GLIDDEN PROFESSIONAL COLOR TO MATCH EXISTING TK-5321-259 (BROWN) (VERIFY)
CMU-2	EXISTING CMU	2 COATSULTRA-HIDE 150 EXTERIOR FLAT - 2210	PAINT GLIDDEN PROFESSIONAL COLOR TO MATCH EXISTING TK-5321-267 (TERRA COTTA)(VERIFY)
CMU-3	EXISTING CMU ACCENT BAND	2 COATSULTRA-HIDE 150 EXTERIOR FLAT - 2210	PAINT GLIDDEN PROFESSIONAL COLOR TO MATCH EXISTING SAILOR SEA BLUE (BM@2063-40) (VERIFY)
CMU-4	EXISTING SMOOTH FACE CMU BAND	2 COATSULTRA-HIDE 150 EXTERIOR FLAT - 2210	PAINT GLIDDEN PROFESSIONAL COLOR TO MATCH EXISTING TK-5321-257 (BEIGE) (VERIFY)
CMU-5	EXISTING SMOOTH FACE CMU	2 COATSULTRA-HIDE 150 EXTERIOR FLAT - 2210	PAINT GLIDDEN PROFESSIONAL COLOR TO MATCH EXISTING TK-5321-267 (TERRA COTTA) (VERIFY)
CMU-6	NEW SMOOTH FACE CMU INFILL	2 COATSULTRA-HIDE 150 EXTERIOR FLAT - 2210	PAINT GLIDDEN PROFESSIONAL COLOR TO MATCH CMU-5
CMU-6	EXISTING SCORED CMU	2 COATSULTRA-HIDE 150 EXTERIOR FLAT - 2210	PAINT GLIDDEN PROFESSIONAL COLOR TO MATCH EIFS-6
EIFS-1	NEW E.I.F.S.	2 COATSULTRA-HIDE 150 EXTERIOR FLAT - 2210	PAINT GLIDDEN PROFESSIONAL COLOR TO MATCH CMU-1 SAND FINISH
EIFS-2	NEW E.I.F.S.	2 COATSULTRA-HIDE 150 EXTERIOR FLAT - 2210	PAINT GLIDDEN PROFESSIONAL COLOR TO MATCH CMU-2 SAND FINISH
EIFS-3	NEW E.I.F.S. ACCENT BAND	2 COATSULTRA-HIDE 150 EXTERIOR FLAT - 2210	PAINT GLIDDEN PROFESSIONAL COLOR TO MATCH CMU-3 SAND FINISH
EIFS-4	EXISTING E.I.F.S.	2 COATSULTRA-HIDE 150 EXTERIOR FLAT - 2210	PAINT GLIDDEN PROFESSIONAL COLOR TO MATCH CMU-2
EIFS-5	EXISTING E.I.F.S. FIELD	2 COATSULTRA-HIDE 150 EXTERIOR FLAT - 2210	PAINT GLIDDEN PROFESSIONAL COLOR TO MATCH EXISTING TK-5321-267 (TERRA COTTA) (VERIFY)
EIFS-6	EXISTING E.I.F.S. TOWER CANOPY FIELD	2 COATSULTRA-HIDE 150 EXTERIOR FLAT - 2210	PAINT GLIDDEN PROFESSIONAL COLOR TO MATCH EXISTING
EIFS-7	EXISTING E.I.F.S. CORNICE	2 COATSULTRA-HIDE 150 EXTERIOR FLAT - 2210	PAINT GLIDDEN PROFESSIONAL COLOR TO MATCH EXISTING TK-5321-257 (BEIGE) (VERIFY)
EIFS-8	EXISTING E.I.F.S. ACCENT BAND	2 COATSULTRA-HIDE 150 EXTERIOR FLAT - 2210	PAINT GLIDDEN PROFESSIONAL COLOR TO MATCH EXISTING TK-5321-257 (BEIGE) (VERIFY)
EPT-1	GUTTERS AND DOWNSPOUTS	EXISTING TO REMAIN	EXISTING TO REMAIN WHITE (VERIFY)
EPT-2	DOORS & FRAMES	2 COATS DEVFLEX 4216	PAINT GLIDDEN PROFESSIONAL COLOR TO MATCH EXISTING ADJACENT CMU WALL
EPT-3	COPING	EXISTING TO REMAIN	EXISTING TO REMAIN SAILOR SEA BLUE (BM #2063-40) (VERIFY)
EPT-4	PIPE BOLLARD	2 COATS DEVFLEX HIGH-PERFORMANCE WATERBORNE ACRYLIC SEMI-GLOSS ENAMEL	PAINT GLIDDEN PROFESSIONAL 4216-9400 SAFETY YELLOW
EPT-5	CHAINLINK FENCE	PREFINISHED GALVANIZED (NO PAINT)	GALVANIZED
SF-1	STOREFRONT	EXISTING ANODIZED FINISH (NO PAINT)	EXISTING BRONZE ANODIZED ALUMINUM FRAMING W/ EXISTING GLASS, PROVIDE NEW VERTICAL END FRAMING MEMBER TO MATCH EXISTING WHERE INDICATED.
SF-2	AUTOMATIC SLIDING ENTRANCE DOOR WITH TRANSOM	ANODIZED FINISH TO MATCH EXISTING STOREFRONT (NO PAINT)	PREFINISHED BRONZE ANODIZED ALUMINUM FRAMING FINISH W/ 1" LOW-E INSULATING TEMPERED GLASS, VIRACON SOLARSCREEN VE3-52 (GRAY) OR APPROVED EQUAL. PROVIDE TEMPERED GLASS IN SLIDING DOOR AND SIDE LIGHTS, AND HEAT STRENGTHENED AT TRANSOM.

MATERIAL/PRIMER SCHEDULE (EXTERIOR)

MATERIAL	PRIMERS
EXTERIOR GALVANIZED METAL	1 COAT 4020-1000 DEVFLEX FLAT PRIMER/FINISH
EXTERIOR FERROUS METAL	1 COAT DEVGUARD 4160 METAL PRIMER
EXTERIOR CMU	1 COAT BLOCK FILLER 3010-1200
E.I.F.S.	1 COAT HYDROSEALER PRIMER SEALER - 6001-1200
PIPE BOLLARDS	1 COAT 4020-1000 DEVFLEX PRIMER

CASCO
10877 WATSON ROAD
ST. LOUIS, MO 63127
PROJECT MANAGERS

EXTERIOR ELEVATIONS

STORE NO. 2283
1919-1 Wells Road
Orange Park, FL

PETSMART®

20K Q3 2011 INSTRUCTION SET

No:	ISSUE:	DATE:
	OWNER / PERMIT	NOV. 7, 2011

PROFESSIONAL OF RECORD
WILLIAM A. BANDLE
LICENSE NO. AR0015049
EXPIRES 02/28/13
PROFESSIONAL OF RECORD
PHONE: 314-821-1100

Job No: 411221

Sheet No: A4.0

Scale:
Drawn: TAK
Checked: KLB